UNIVERSITY OF THE FRASER VALLEY

Abbotsford Campus
Building H
Main Floor Plan
abh1_201610.vsd

FLOOR AREA: 1,547 sq. metres or 16,654 sq.feet.

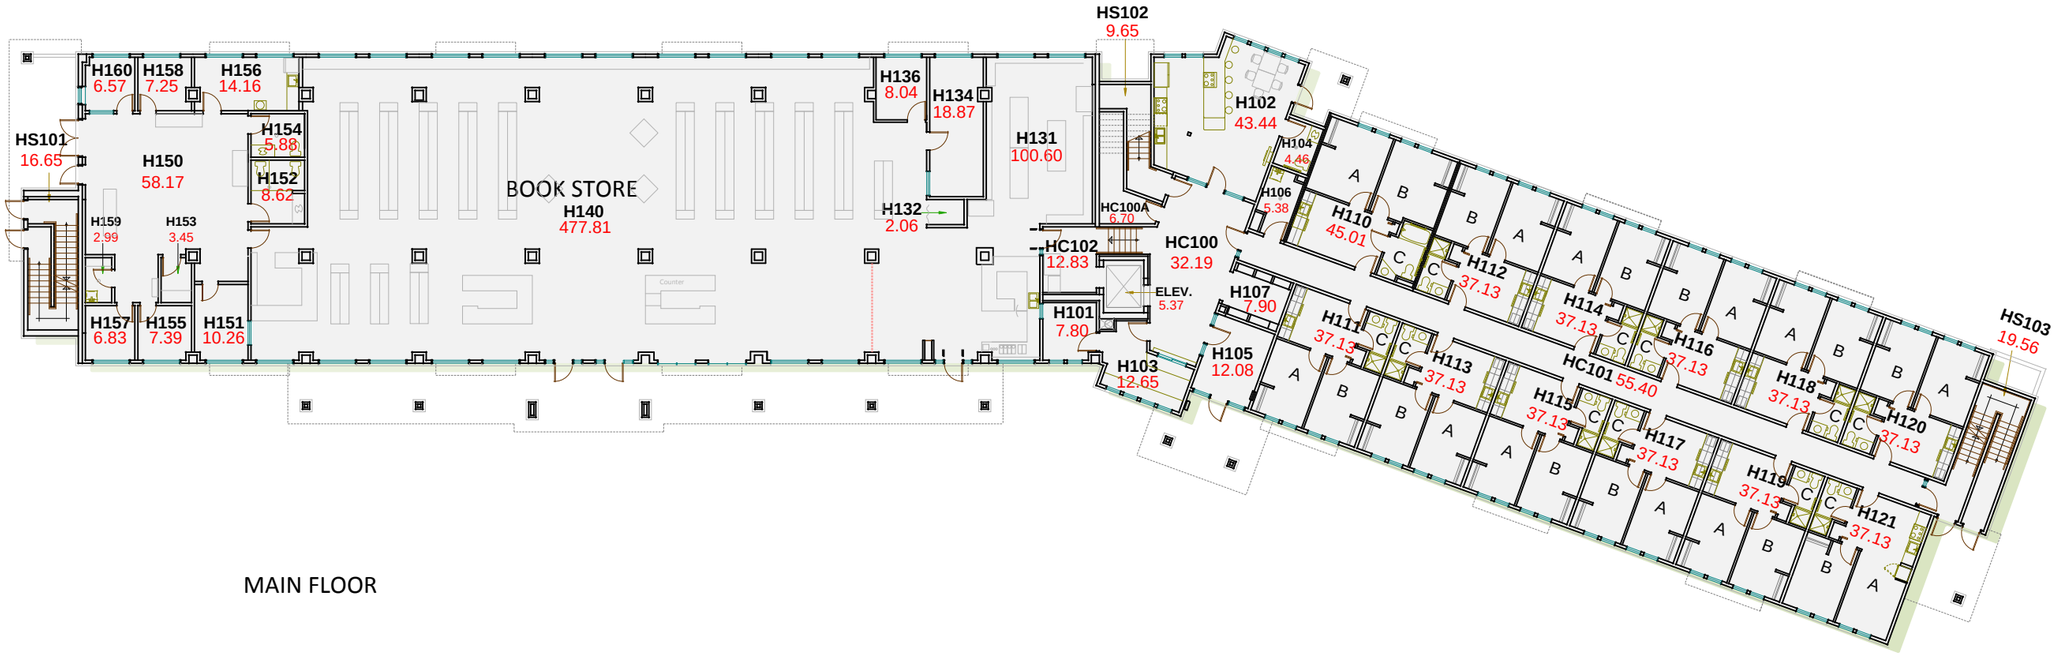

MAIN FLOOR

Scale: 1 : 300

0m. 3m. 5m. 10m.